FilmL.A., Inc.
6255 W Sunset Blvd, 12th Floor
Hollywood, CA 90028
t: (213)977-8600 - f: (213)977-8601
www.filmla.com

Summary Information

Permit No: F00146166 **Type of Permit:** FILMING **Release Date:** 12/07/2018

Production Company WARNER BROS TELEVISION PRODUCTION

Insured Company Name WARNER BROS TELEVISION PRODUCTION

Contact Phone No. 1 818-954-4833
Contact Phone No. 2
Fax 818-954-4904
Address 4000 WARNER BLVD
BURBANK, California 91522

Production Title WHAT IF

Type of Production TV Drama

Producer Steve Sassen

Director Phillip Noyce

1st AD Bryan Cox

Production Manager Randall Taylor

FilmL.A. Coordinator Joshua Mingo

Location Manager Chris Campbell
Primary Phone Mobile - 310-210-3285
Secondary Phone Office - 818-954-6100

Location Assistant n/a n/a
Primary Phone Mobile - 000-000-0000
Secondary Phone

Fees

Posting 1800	$414.00
Notification Charge	$170.00
FILMLA NON-REFUNDABLE FILM APPLICATION FEE	$685.00
LA CITY LANE AND STREET CLOSURE FEE	$312.00
LA CITY FIRE SAFETY OFFICER	$1,360.00
LA CITY FIRE DEPARTMENT SPOT CHECK SURCHARGE	$85.00

Total Permit Fee $3,026.00

Number of Locations 1

NOT A PERMIT

FilmL.A., Inc.
6255 W Sunset Blvd, 12th Floor
Hollywood, CA 90028
t: (213)977-8600 - f: (213)977-8601
www.filmla.com

Summary Information — Location

Permit Number	F00146166	**Location Manager**	Chris Campbell
Production Company	WARNER BROS TELEVISION PRODUCT...	Primary Phone	Mobile - 310-210-3285
Insured Company	WARNER BROS TELEVISION PRODUCT...	Secondary Phone	Office - 818-954-6100
Production Title	WHAT IF		

Location Address 1800 Argyle Ave, Los Angeles, CA, 90028

Location Type Hotel

Film Dates 12/10/2018 - 12/10/2018 07:00 - 22:00 1 day

Open or Closed to the Public Closed

Generic Conditions
Community Survey Obtained
Equipment staging and vehicles may park on one side of the street only.
Must Maintain 5' Clearance on Sidewalks/Walkways
Must maintain local/emergency access
No cast or crew parking on area streets
No Parking in handicap spaces at anytime.

Please see attached document Argyle btwn Yucca north to Ramp ES Curb - What If.pdf

Equipment on Location

Type	Quantity
5 or 10 ton trucks	6
Cube Trucks	2
Generator	1
Motor Homes	2
Portable restrooms	1
Stakebed Trucks	4
Trailers	2
Vans	4

Personnel on Location

Type	Quantity
Cast	10
Crew	85
Extras	30
LA City UFSO assigned	44107
Off-Duty/Retired LAPD Officer(s)	1

Filming Activities Equipment on sidewalk, in curb lane & across street; Exterior Dialogue; Exterior establishing shots; Exterior models against scenery; Interior Dialogue; Interior motion without sound;

Jurisdiction **Political:** Los Angeles City - Council District 13 **Police:** Los Angeles Police Department **Fire:** Los Angeles City

Thomas Guide **Page:** 593 **Grid:** F4

NOT A PERMIT

FilmL.A., Inc.
6255 W Sunset Blvd, 12th Floor
Hollywood, CA 90028
t: (213)977-8600 - f: (213)977-8601
www.filmla.com

Summary Information — Location

Permit Number	F00146166	**Location Manager**	Chris Campbell
Production Company	WARNER BROS TELEVISION PRODUCT...	Primary Phone	Mobile - 310-210-3285
Insured Company	WARNER BROS TELEVISION PRODUCT...	Secondary Phone	Office - 818-954-6100
Production Title	WHAT IF		

Approvals

LOS ANGELES CITY DEPARTMENT OF PUBLIC WORKS	Vanessa Martin
LOS ANGELES CITY FIRE DEPARTMENT - FILM UNIT	Kanisha Leonard
LOS ANGELES CITY POLICE DEPARTMENT	Irene Martinez

Parking

Base Camp		**Crew Parking**	
Location Type :	SUNSET GOWER STUDIOS	Location Type :	SUNSET GOWER STUDIOS
Other Location	1438 N Gower St, Los Angeles, CA, 90028	Other Location	1438 N Gower St, Los Angeles, CA, 90028

Posting "No Parking" signs
E/S ARGYLE AV. YUCCA ST. - NORTH 400'
S/S YUCCA ST., ARGYLE AV. - VISTA DEL MAR AV.
N/S YUCCA ST., ARGYLE AV. - GOWER ST

Approximate Footage 1501 - 1800 **Log Number** 225801

Date(s) 12/10/2018 to 12/10/2018 **Time(s)** 07:00 to 22:00

Lane / Full Closure E/S CURB LANE ARGYLE AV. YUCCA ST. - NORTH 400' STOP BEFORE THE ON RAMP

Approximate Footage 301 - 600

Date(s) 12/10/2018 to 12/10/2018 **Time(s)** 09:00 to 16:00

NOT A PERMIT

Permit #F00146166

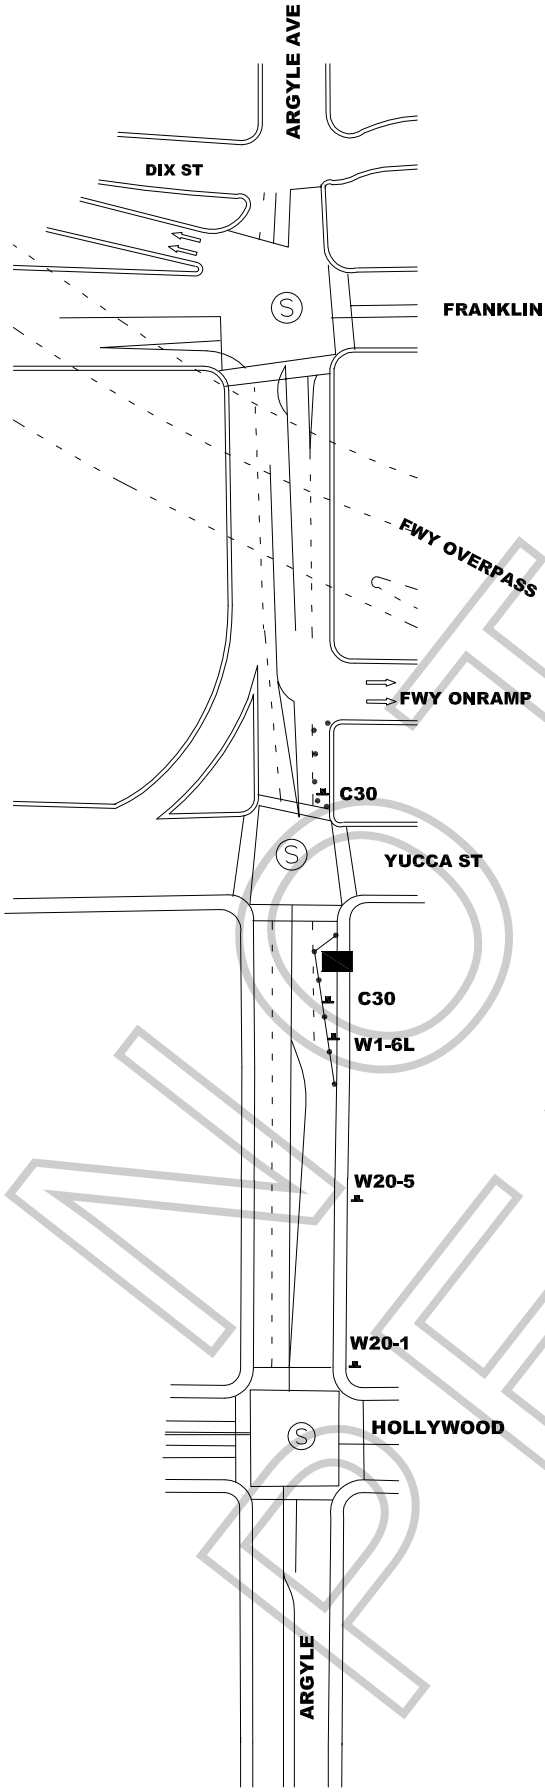

Ⓢ TRAFFIC SIGNAL
● TRAFFIC CONE
TYPE I W/ SIGN
HIGH LEVEL WARNING DEVICE

ALL TRAFFIC CONTROL WILL BE INSTALLED TO MEET OR EXCEED THE MUTCD AND WATCH MINIMUM REQUIREMENTS

WORK ZONE TRAFFIC CONTROL PLAN
GENERAL NOTES

1. DATE/TIME: 12-10-18 FROM 09:00 HOURS TO 16:00 HOURS.

2. ALL SIGNING, STRIPING, AND TRAFFIC CONTROL DEVICES SHALL CONFORM TO THE (CURRENT) STATE OF CALIFORNIA DEPARTMENT OF TRANSPORTATION (CALTRANS) STANDARD PLANS AND STANDARD SPECIFICATIONS , CALIFORNIA MUTCD , AND ANY ADDENDUMS THERETO, AND AS SHOWN ON THESE PLANS, SYMBOLS AND ABBREVIATIONS USED ARE SHOWN ON CALTRANS STANDARD PLANS.
3. THERE WILL BE NO INTERFERENCE WITH TRAFFIC SIGNALS OR CROSSWALKS.
4. CONES WILL BE 28" MINIMUM HEIGHT AND HAVE REFLECTORIZED SLEEVES FOR NIGHT WORK.
5. POLICE WILL DIRECT TRAFFIC IF NECESSARY.

NOT A PERMIT

TCP FOR:	WARNER BROS TV: "WHAT IF"
LOCATION:	EAST SIDE CURB - ARGYLE FROM YUCCA NORTH TO RAMP CITY OF LOS ANGELES, CA
CONTACT:	TIM BALLOU OFFICE 213-763-9000 CHRIS CAMPBELL PH# 310-210-3285
	JCL TRAFFIC SERVICES (213) 622-9775 C31-CA Lic # 805357
DATE / REVISIONS	DRAFTER: MARIO MENJIVAR SCALE: N.T.S. FILM LA: JM